

Township N:XXIX north, Range N: XIII East 2nd Mer. Surveyed by Jas. Riley, 1822.

IND


Description of the Soil on the interior sectional lines.

Section	Quality &c.	Section	Quality &c.	Section	Quality &c.
25.26	Sand Rolling 2 nd rate. M. Oak. H. Oak. Black. Sugar.	25.26	Sand Rolling 2 nd rate. M. Oak. H. Oak. Black. Sugar.	4.5	Sand 2 nd rate. M. Oak. H. Oak. Black. Sugar.
25.26	Same	25.26	Same	31.32	Same
25.26	Same	25.26	Same	29.32	Same
24.25	Sand 2 nd rate. timber Same	24.25	Same	30.31	Same
23.24	Same	24.25	Same	29.30	Sand Rolling 2 nd rate. timber Same
13.24	Rolling	22.27	Same	20.29	Same
13.14	Same	21.22	Same	19.30	Same
12.13	Same	15.22	Same	19.20	Sand & timber Same with Walnut
11.12	Same	15.16	Sand Rolling 2 nd rate. M. Oak. H. Oak. Black. Sugar.	14.20	Same
1.2	Same	10.15	Same	8.17	Same
34.35	Sand Rolling 2 nd rate. M. Oak. Walnut. Black. Sugar.	9.16	Sand 2 nd rate	5.18	Same
26.25	Same	3.16	Sand Rolling timber as above	4.8	Same
26.27	Sand 2 nd rate. M. Oak. H. Oak. Black. Sugar.	32.33	Sand 2 nd rate	6.4	Same
23.26	Same	28.33	Sand Rolling	5.6	Same
22.23	Same	28.29	Same		
14.23	Same	21.28	Same		
14.25	Same	20.21	Same		
11.14	Same	16.21	Same		
10.11	Same	16.19	Same		
2.11	Same Rolling	9.16	Same		
		8.7	Same		
		4.9	Sand 2 nd rate		

Township 12th North, Range 13th East of 2nd Meridian Interior Section Corners & Interior Quarter Section Corners

Posts	Bearing Tree	Links chain	Courses they bear	Links dist.	Quality of the Soil	Corners of Sections	Bearing Tree	Links chain	Courses they bear	Links dist.	From 4 to	Bearing Tree	Links chain	Courses they bear	Links dist.	
A	Blackberry	18	N 55 E	15		35.26.35.36	N. Oak	15	S 24 E 24		I to K at 1	Beech	14	S 30 W 24		
a	Elm	8	N 84 W	33		23.24.25.26	N. Oak	15	S 51 W 20		2	Blackberry	8	S 3 E 14		
B	Beech	24	S 58 E 1.5			13.14.23.24	N. Oak	18	S 18 W 5		3	N. Oak	14	S 3 W 34		
b	do	20	S 44 W 1.3			1.12.13.14	do	15	S 80 E 8		4	Beech	22	S 33 W 10		
C	Elm	14	S 30 W 4			1.12.13.14	do	6	S 43 E 24		5	Blackberry	18	S 25 E 34		
c	Sycamore	8	S 45 E 18			1.2.11.12	Beech	16	S 31 E 15		6	Sycamore	6	S 26 W 14		
D	N. Oak	24	S 24 E 11			26.27.34.35	do	10	S 55 W 38							
d	Blackberry	12	S 43 W 17			22.23.26.27	Sycamore	8	S 56 E 26		H to Y	1	Blackberry	12	S 22 E 26	
E	N. Oak	36	S 32 E 14			14.15.22.23	Sycamore	6	S 44 E 31		2	N. Oak	10	S 41 W 30		
e	N. Oak	14	S 43 W 48			10.11.14.15	do	12	S 48 E 44		3	Blackberry	15	S 34 W 20		
F	Elm	26	S 47 E 51			2.3.10.11	do	12	S 32 W 22		4	Sycamore	18	S 30 E 28		
f	Blackberry	20	S 54 W 14			27.28.33.34	N. Oak	18	S 53 E 31		5	N. Oak	5	S 31 E 7		
G	Beech	30	S 65 W 4			21.22.27.28	do	18	S 40 W 21		6	Blackberry	14	S 33 E 28		
g	Sycamore	10	S 60 E 20				do	15	S 35 E 15							
H	Blackberry	10	S 66 W 8				do	74	S 35 W 6		O to P	1	N. Oak	30	S 10 E 56	
h	N. Oak	12	S 49 W 8				do	10	S 32 E 27		2	Sycamore	6	S 30 W 29		
I	Blackberry	22	S 50 E 4				do	60	S 34 E 14		3	Blackberry	18	S 33 E 5		
i	N. Oak	30	S 20 E 28				do	5	S 34 W 15		4	Sycamore	8	S 34 W 30		
II	Beech	12	S 40 W 16				do	16	S 34 E 14		5	N. Oak	6	S 34 E 24		
II	do	10	S 37 E 23				do	16	S 34 E 14		6	Beech	14	S 36 W 6		
III	N. Oak	8	S 1 E 17				do	12	S 40 E 19							
IV	Beech	30	S 41 W 36				do	8	S 40 W 10		P to Q	1	Beech	15	S 34 E 17	
v	N. Oak	24	S 41 W 22				do	14	S 32 E 17		2	Blackberry	14	S 28 W 14		
VI	Blackberry	18	S 51 W 14				do	6	S 39 W 14		3	Beech	24	S 31 E 36		
VI	N. Oak	24	S 51 E 18				do	30	S 23 W 31		4	Beech	8	S 44 E 26		
VII	Blackberry	18	S 34 W 14				do	40	S 23 E 62		5	N. Oak	20	S 44 W 38		
VIII	N. Oak	12	S 31 W 4				do				6	Beech	30	S 39 E 39		
IX	do	12	S 22 E 25				do									
X	Blackberry	8	S 40 W 3				do									
XI	Beech	8	S 15 W 8				do									
XII	N. Oak	24	S 65 E 27				do									
XIII	Beech	10	S 5 E 30				do									
XIV	N. Oak	12	S 44 E 14				do									
XV	Elm	10	S 55 E 17				do									
XVI	N. Oak	10	S 54 W 8				do									
XVII	do	10	S 48 W 6				do									
XVIII	Beech	18	S 32 W 20				do									
XIX	Elm	20	S 60 E 19				do									
XX	Beech	20	S 46 W 14				do									
XXI	N. Oak	15	S 85 E 24				do									
XXII	Maple	20	S 61 W 14				do									
XXIII	do	20	S 49 E 24				do									
XXIV	Beech	24	S 32 E 12				do									
XXV	do	18	S 45 W 24				do									
XXVI	N. Oak	24	S 44 E 16				do									
XXVII	Blackberry	18	S 60 W 17				do									
XXVIII	Beech	24	S 50 E 19				do									
XXIX	Blackberry	14	S 82 W 34				do									
XXX	N. Oak	36	S 51 E 30				do									
XXXI	Sycamore	20	S 52 W 52				do									
XXXII	do						do									
XXXIII	N. Oak	16	S 61 E 28				do									
XXXIV	Sycamore	10	S 40 E 17				do									
XXXV	Blackberry	14	S 30 E 10				do									
XXXVI	Blackberry	24	S 52 E 22				do									
XXXVII	do						do									
XXXVIII	Sycamore	36	S 46 E 5				do									
XXXIX	Beech	16	S 40 W 13				do									
XL	do						do									
XLI	do						do									
XLII	do						do									
XLIII	do						do									
XLIV	do						do									
XLV	do						do									
XLVI	do						do									
XLVII	do						do									
XLVIII	do						do									
XLIX	do						do									
L	do						do									
LI	do						do									
LII	do						do									
LIII	do						do									
LIV	do						do									
LVI	do						do									
LVII	do						do									
LX	do						do									
LXI	do						do									
LXII	do						do									
LXIII	do						do									
LXIV	do						do									
LXV	do						do									
LXVI	do						do									
LXVII	do						do									
LXVIII	do						do									
LXIX	do						do									
LXX	do						do									
LXXI	do						do									
LXXII	do						do									
LXXIII	do						do									
LXXIV	do						do									
LXXV	do						do									
LXXVI	do						do									
LXXVII	do						do									
LXXVIII	do						do									
LXXIX	do						do									
LXXX	do						do									
LXXXI	do						do									
LXXXII	do						do									
LXXXIII	do						do									
LXXXIV	do						do									
LXXXV	do						do									
LXXXVI	do						do									
LXXXVII	do						do									
LXXXVIII	do						do									
LXXXIX	do						do									
LXXXX	do						do									
LXXXXI	do						do									
LXXXXII	do						do									
LXXXXIII	do						do									
LXXXXIV	do						do									
LXXXXV	do						do									
LXXXXVI	do						do									
LXXXXVII	do						do									
LXXXXVIII	do						do									
LXXXXIX	do						do									
LXXXXX	do						do									
LXXXXXI	do						do									
LXXXXXII	do						do									
LXXXXXIII	do						do									
LXXXXXIV	do						do									
LXXXXXV	do						do									
LXXXXXVI	do						do									
LXXXXXVII	do						do									
LXXXXXVIII	do						do									
LXXXXXIX	do						do									
LXXXXXX	do						do									
LXXXXXXI	do						do									
LXXXXXXII	do						do									
LXXXXXXIII	do						do									
LXXXXXXIV	do						do									
LXXXXXXV	do						do									
LXXXXXXVI	do						do									
LXXXXXXVII	do						do									
LXXXXXXVIII	do						do									
LXXXXXXIX	do						do									
LXXXXXXX	do						do									
LXXXXXXXI	do						do									
LXXXXXXXII	do						do									
LXXXXXXXIII	do						do									
LXXXXXXXIV	do						do									
LXXXXXXXV	do						do									
LXXXXXXXVI	do						do									
LXXXXXXXVII	do						do									


Township N. XIX North, Range N. XIII East 2. N & E 2 P. M.

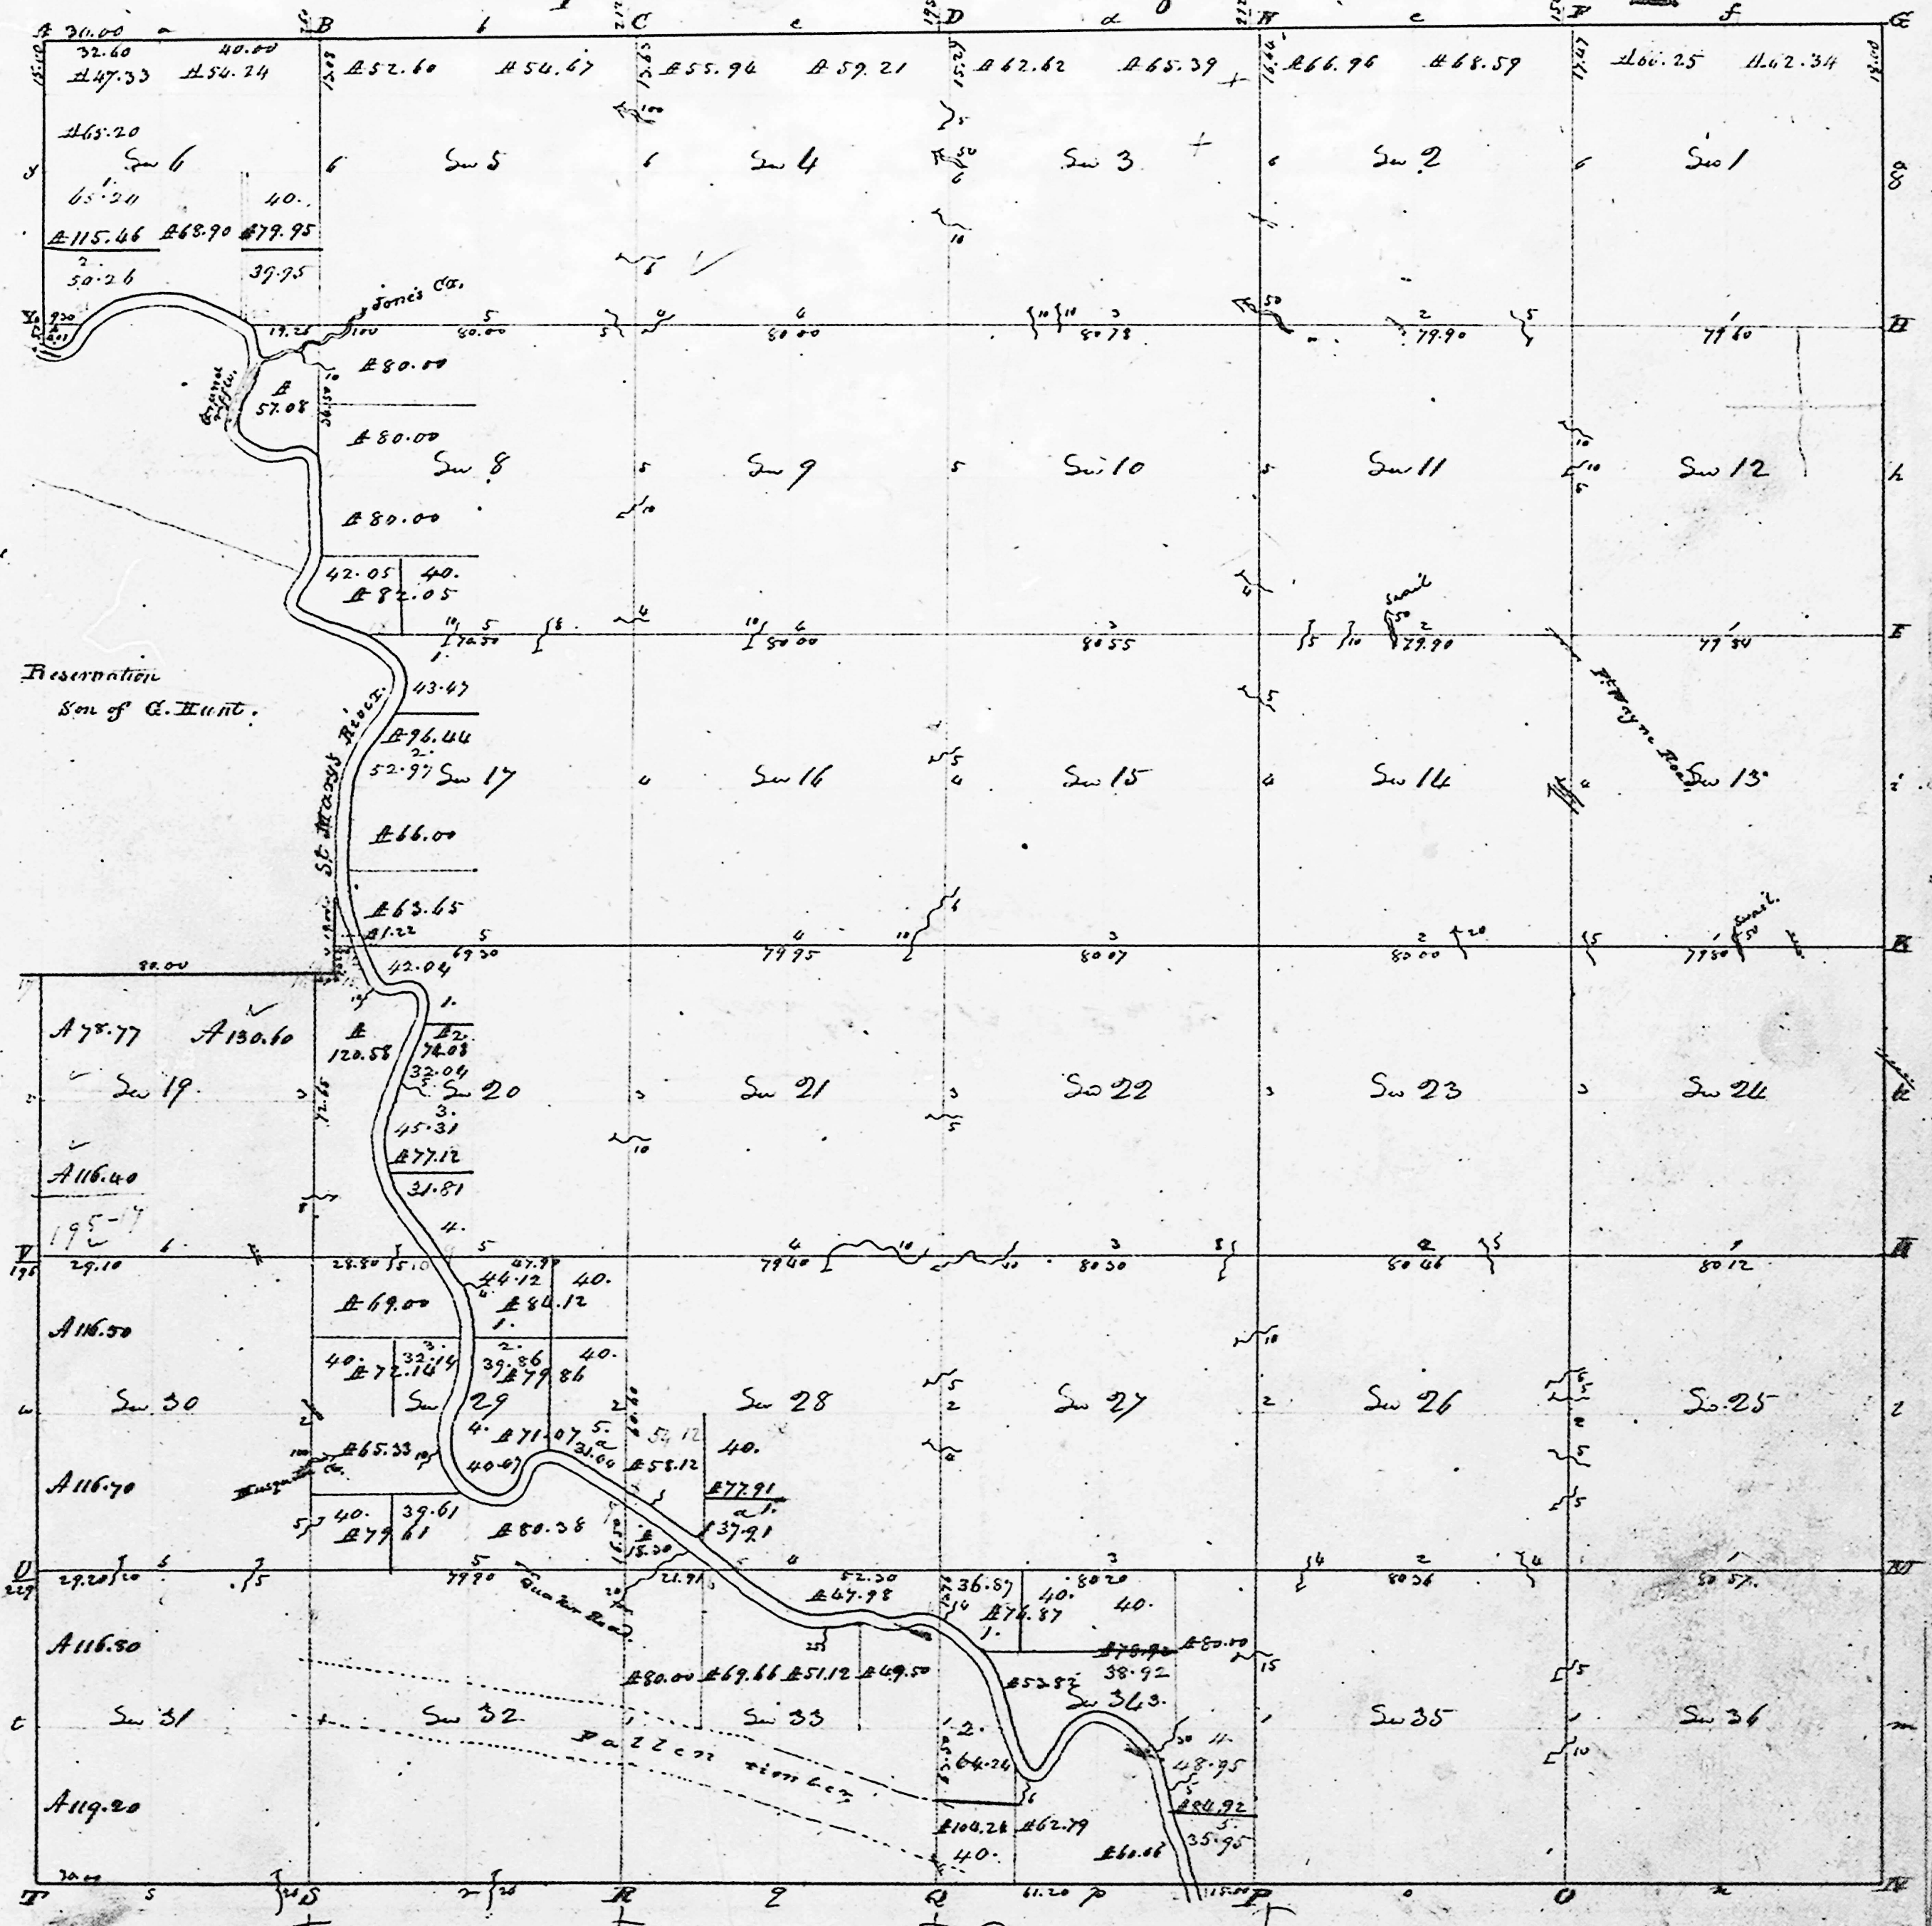

Quantity conclusion of Indian Reservation 20.64 A. 51


A true copy from the original on file in this office,
Surveyor General's Office. Sept. 10. 1822

Y 29 N. R 13 E. 2nd Mer.

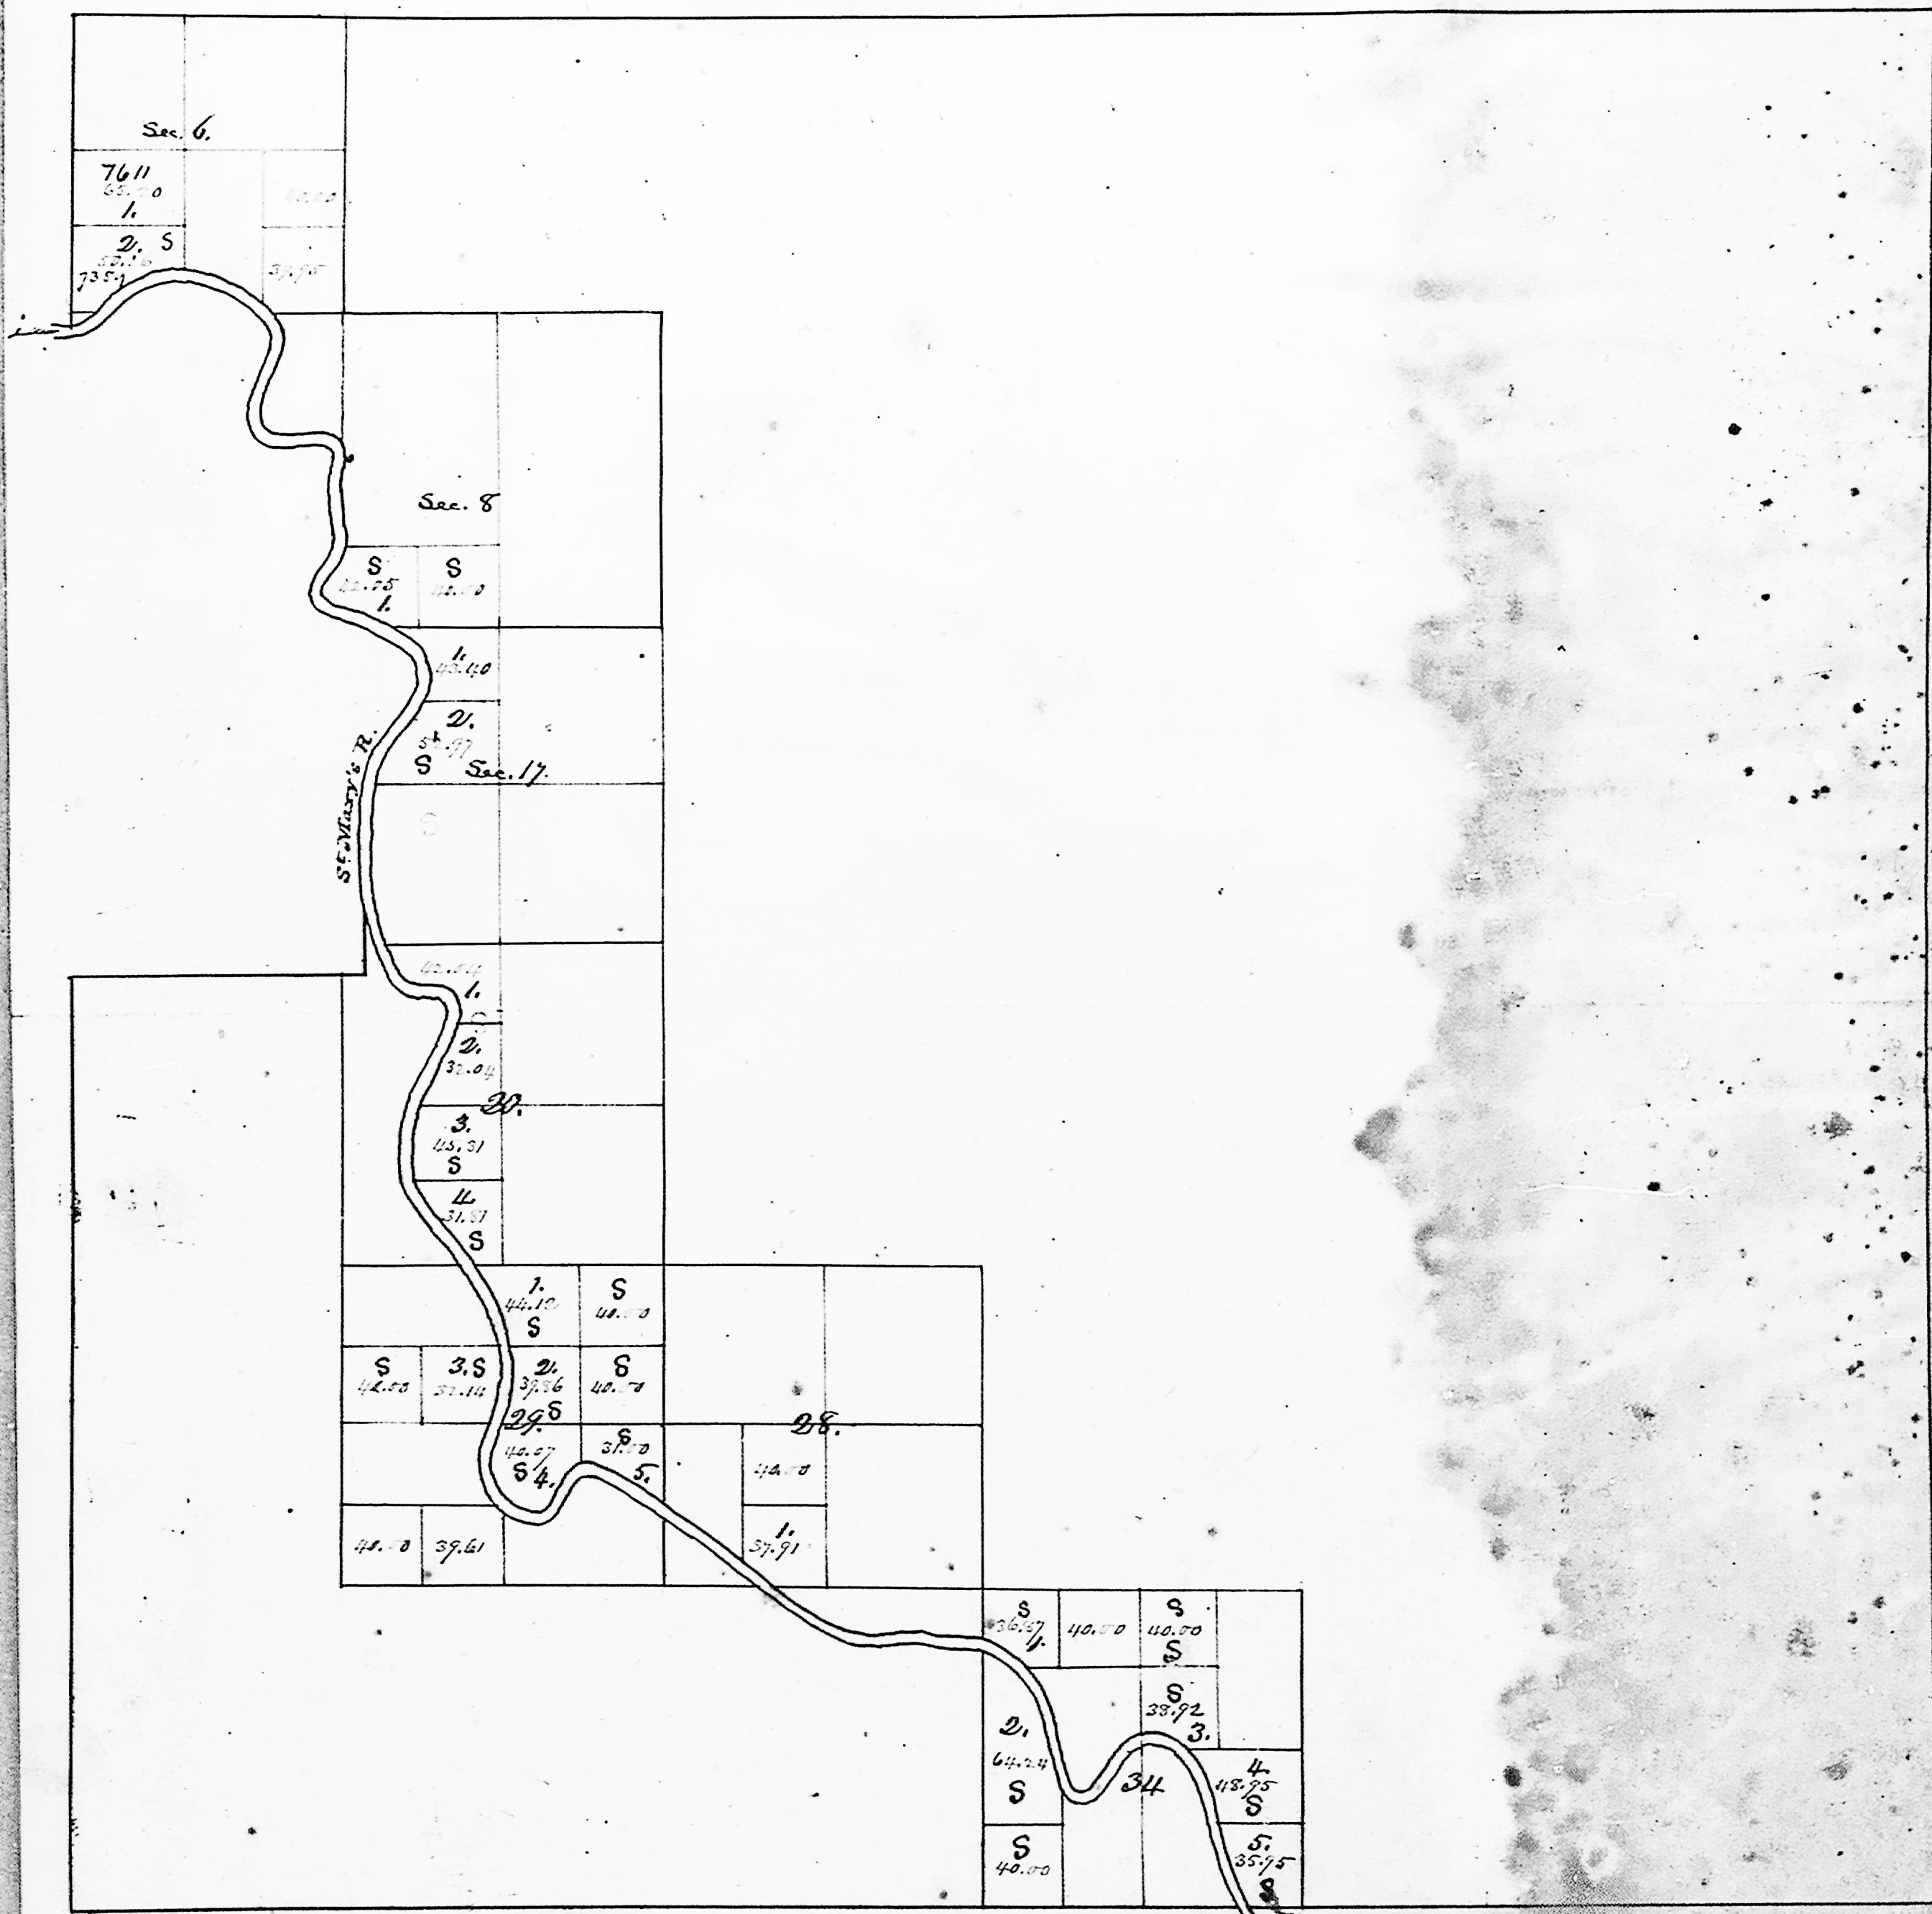

A copy of the original solution of fractional sections
made under the provisions of the Act of 5th Apr. 1832
George Bent's Office }
Cincinnati Aug. 20. 1833 }
M. T. Williams
Dorr Secy.


S 29 N, R 13 E, T 2nd Mer. ✓

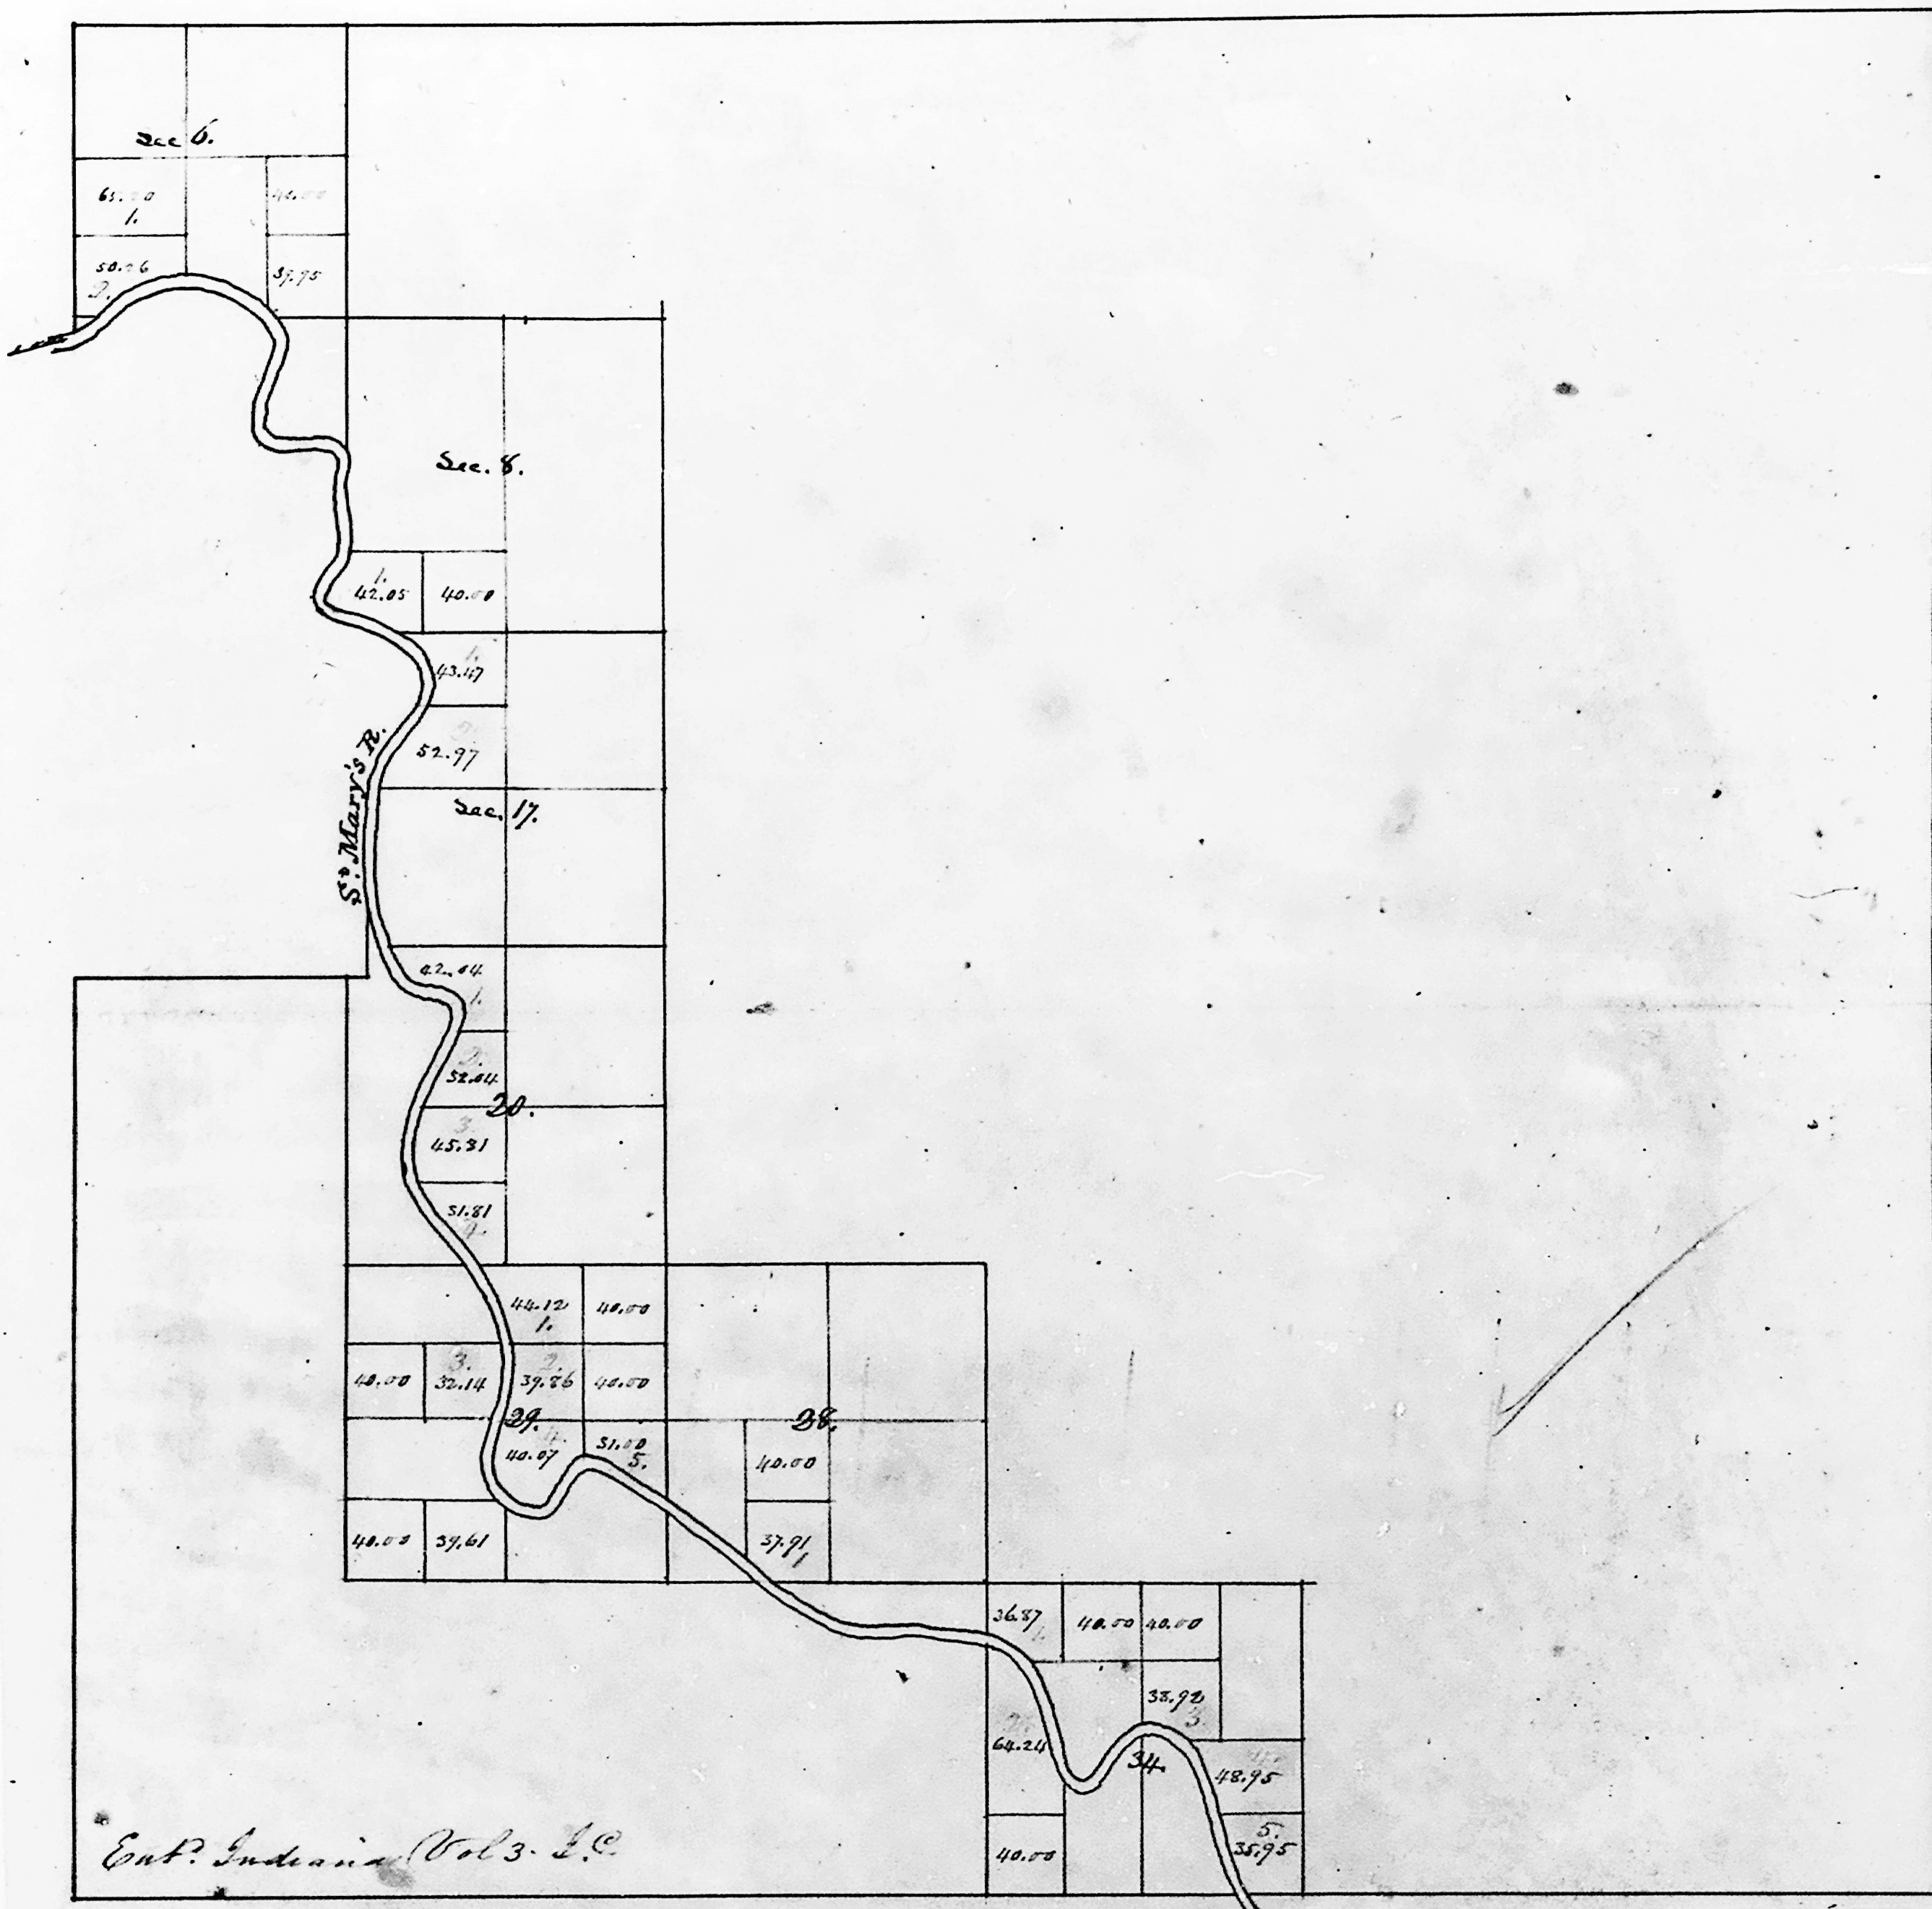

Ent? Indiana Vol 3. L.C.

A copy of subdivisions of fractional sections
made under the provisions of the Act of the 5th Sept. 1832.
Sur. Genl. Office
Win. Sept 10. 1833. }
M. T. Williams
Sur. Genl.

Township N. XXIX north, Range N. XIII East 2^d Mer. Mon.

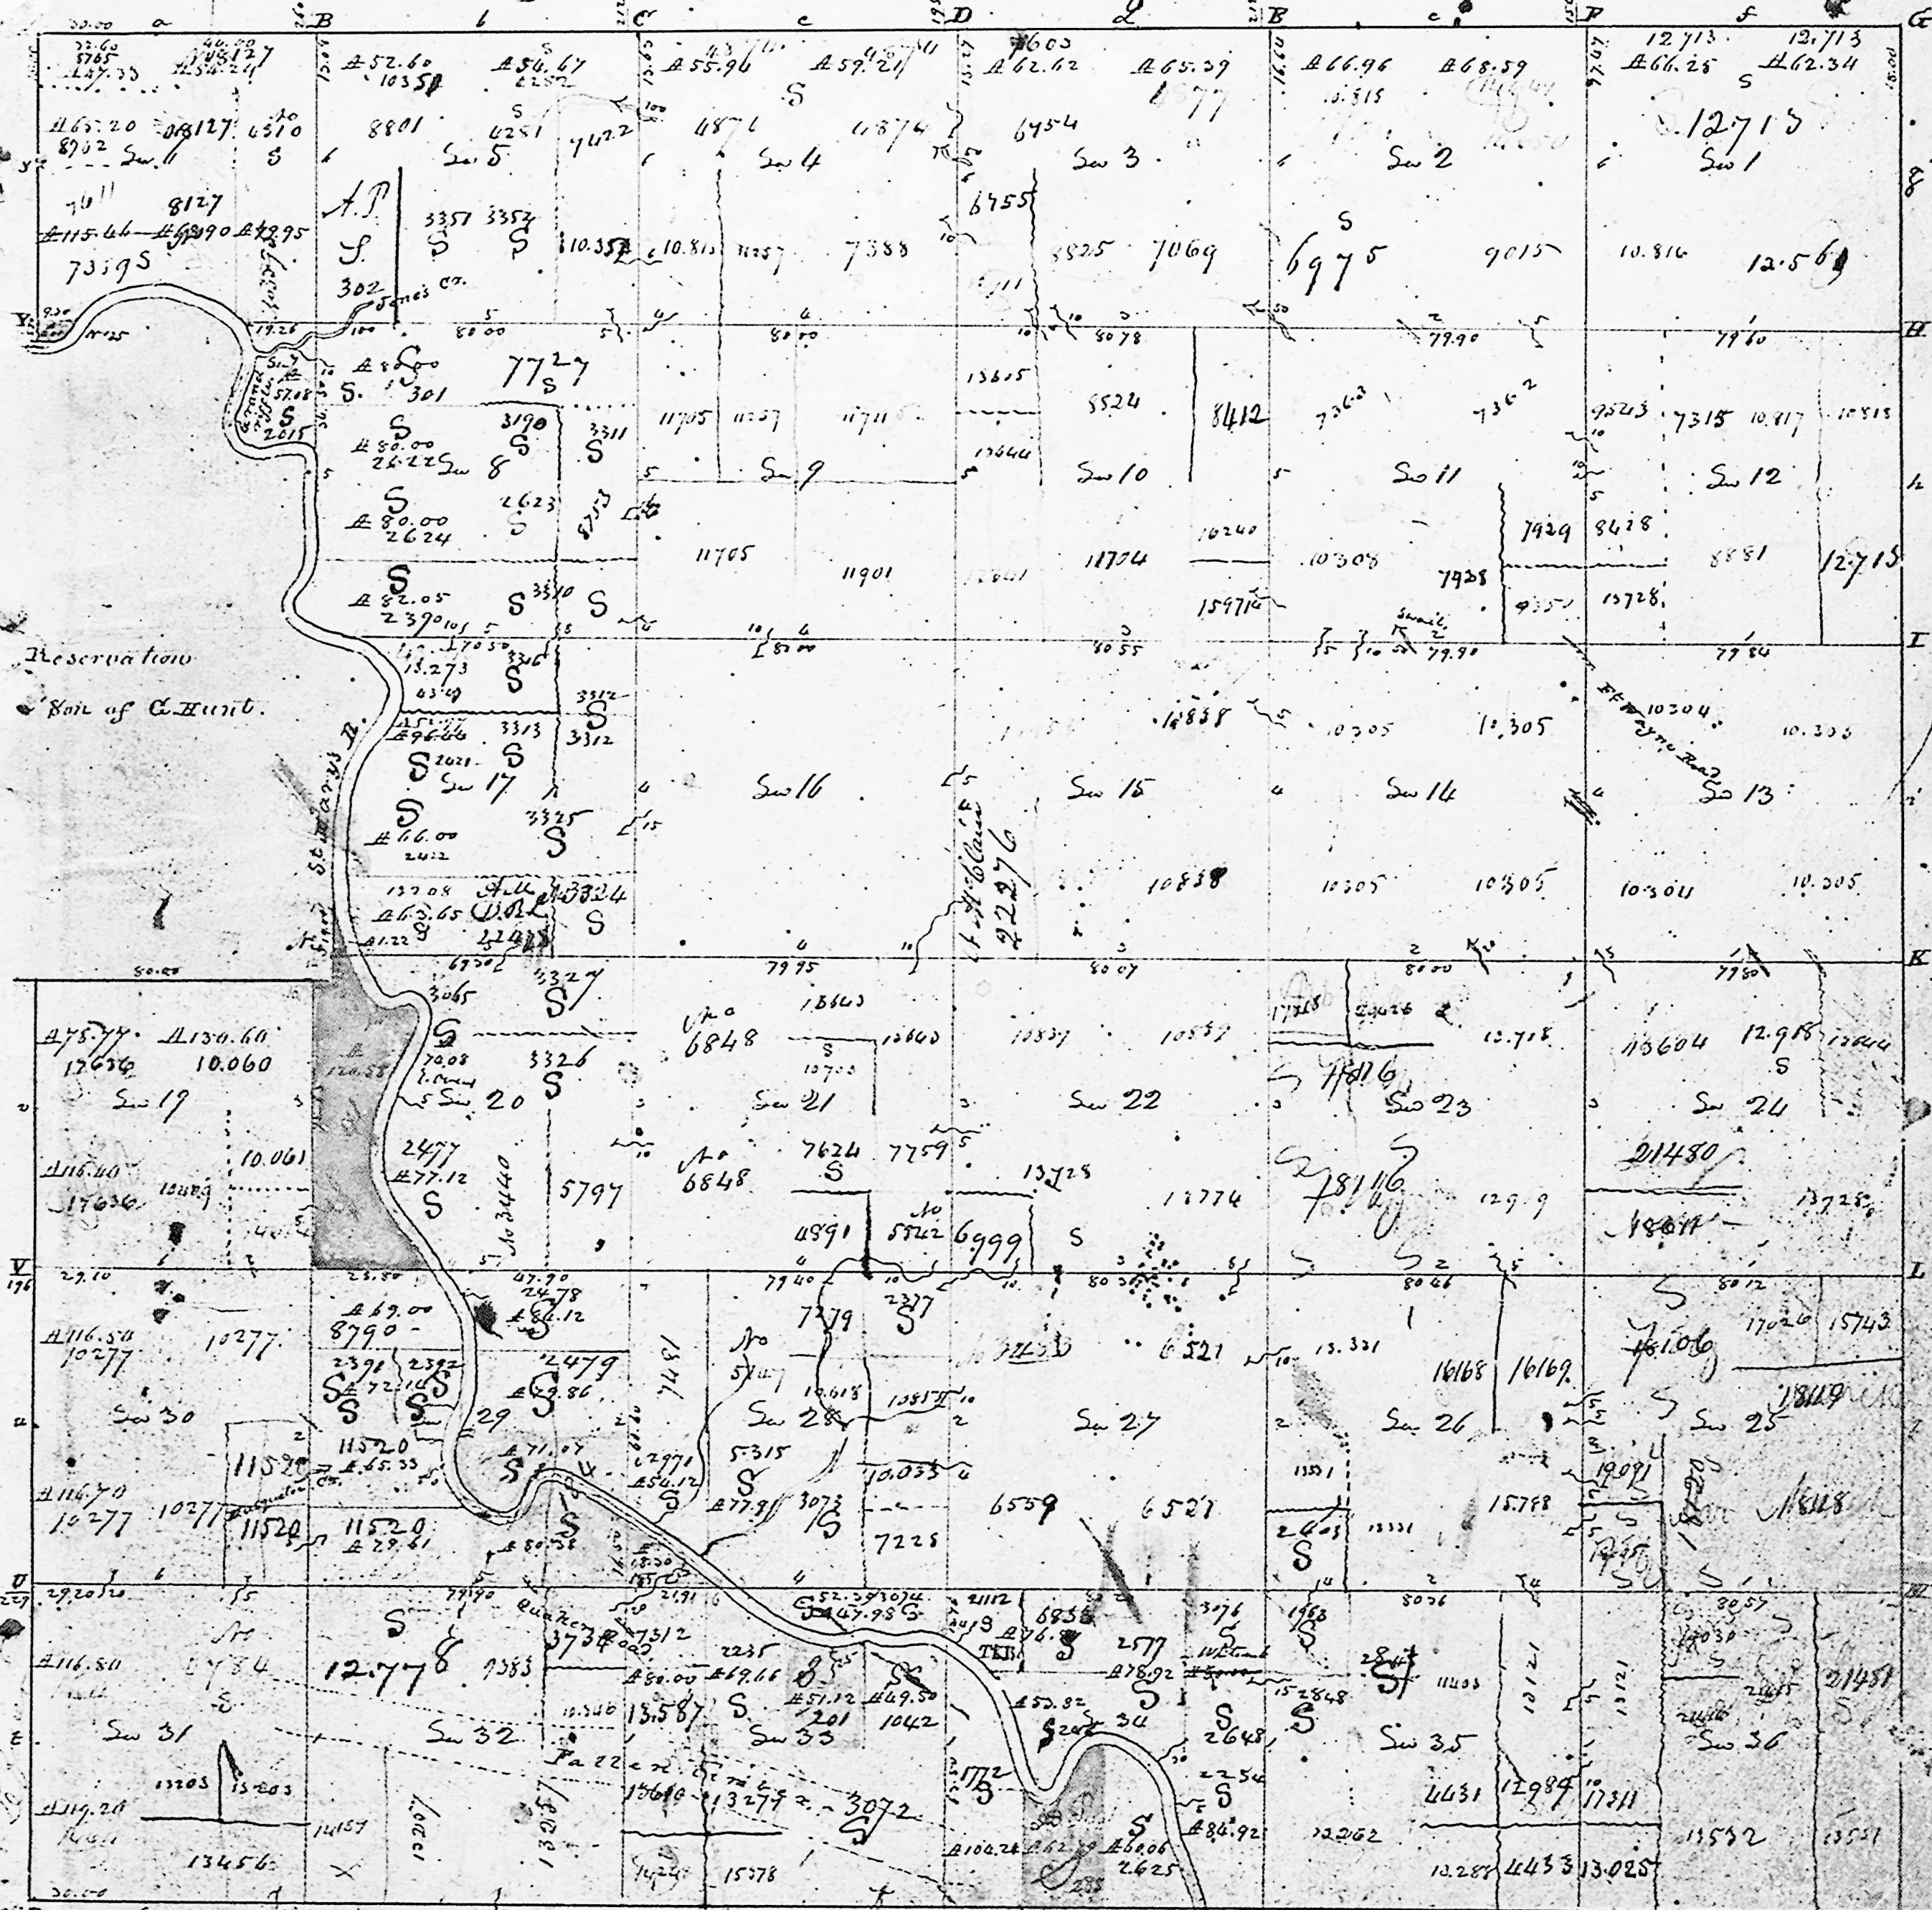

A true copy from the original on file in the
 Surveyor General's Office, September 1890

Edward J. [illegible]